Permit #F00155655
FilmL.A., Inc.
6255 W Sunset Blvd, 12th Floor
Hollywood, CA 90028
t: (213)977-8600 - f: (213)977-8601
www.filmla.com

Summary Information

Permit No: F00155655 **Type of Permit:** FILMING **Release Date:** 08/29/2019

Production Company	CREATURE TALK PRODUCTIONS, LLC
Insured Company Name	CREATURE TALK PRODUCTIONS, LLC
Contact Phone No. 1	323-802-1631
Contact Phone No. 2	N/A
Fax	N/A
Address	1416 N. LA BREA AVE LOS ANGELES, California 90028
Production Title	NED TALKS
Type of Production	TV Webisode/Mobisode/Podcast

Producer	Irene Oncley
Director	TBD TBD
1st AD	TBD TBD
Production Manager	Leigh Hale
FilmL.A. Coordinator	Cody Penwell
Location Manager	Leigh Hale
Primary Phone	Mobile - 818-618-0972
Secondary Phone	Office - 323-802-1631
Location Assistant	N/A N/A
Primary Phone	Mobile - 000-000-0000
Secondary Phone	

Fees

Posting 600	$138.00
Notification Charge	$173.00
FILMLA NON-REFUNDABLE FILM APPLICATION FEE	$699.00
LA CITY LANE AND STREET CLOSURE FEE	$312.00
LA CITY FIRE DEPARTMENT SPOT CHECK SURCHARGE	$85.00

Total Permit Fee $1,407.00

Number of Locations 1

NOT A PERMIT

FilmL.A., Inc.
6255 W Sunset Blvd, 12th Floor
Hollywood, CA 90028
t: (213)977-8600 - f: (213)977-8601
www.filmla.com

Summary Information — Location

Permit Number F00155655
Production Company CREATURE TALK PRODUCTIONS, LLC
Insured Company CREATURE TALK PRODUCTIONS, LLC
Production Title NED TALKS

Location Manager Leigh Hale
Primary Phone Mobile - 818-618-0972
Secondary Phone Office - 323-802-1631

Location Address 1416 N La Brea Ave, Los Angeles, CA, 90028
Location Name JIM HENSON STUDIOS
Location Type Certified Studio
Location Description JIM HENSON STUDIOS
Prep Dates 8/30/2019 - 9/12/2019 00:00 - 00:00 14 days
Film Dates 9/13/2019 - 9/13/2019 06:00 - 22:00 1 day
Open or Closed to the Public Closed

Generic Conditions
THE CONSUMPTION OF ALCOHOLIC BEVERAGES AND THE USE OF DRUGS, INCLUDING MARIJUANA, ON LOCATION BY ANY CAST, CREW, OR INVITED GUESTS IS STRICTLY PROHIBITED.
*Certain service and personnel fees required by jurisdictional agencies are not collected by FilmL.A. Any such fees must be paid directly to the appropriate agency, and a separate invoice will be provided to the permittee.
All closures impacting sidewalks must be implemented per WATCH manual, CA MUTCD TA-28 & TA-29
Equipment staging and vehicles may park on one side of the street only.
Must Maintain 5' Clearance on Sidewalks/Walkways
Must maintain local/emergency access
No cast or crew parking on area streets
No interference with merchant activity.
Number of uniformed officers listed on the permit is a minimum requirement. Permittee remains responsible for deploying a sufficient number of uniformed officers to provide traffic and crowd control to ensure the safety of the film crew and the public.
Traffic control must be done in accordance w/MUTCD
Traffic Officers Required

Please see attached documents De longpre Ave (WB closure) btwn Sycamore Ave & La Brea - Ned Talk (Rev 1).pdf
F00155655-Agent_Letter.pdf

Equipment on Location

Type	Quantity
5 or 10 ton trucks	5
Condors	1
Cranes	1
Cube Trucks	4
Stakebed Trucks	1
Vans	2

Personnel on Location

Type	Quantity
Crew	20
Off-Duty/Retired LAPD Officer(s)	2

Filming Activities Intermittent traffic control - 2 minutes standard; Load in and posting permit. ; ITC and directional closure needed for load in. Unloading columns in street. Crane / pettybones in street to move columns onto stage.; Closure and ITC only needed on 9/5/19.; Closure is for Load-In/Prep Purposes ONLY - No Filming in Closure;

Jurisdiction **Political:** Los Angeles City - Council District 04 **Police:** Los Angeles Police **Fire:** Los Angeles City Department

Thomas Guide **Page:** 593 **Grid:** D5

Approvals

NOT A PERMIT

FilmL.A., Inc.
6255 W Sunset Blvd, 12th Floor
Hollywood, CA 90028
t: (213)977-8600 - f: (213)977-8601
www.filmla.com

Summary Information — Location

Permit Number F00155655
Production Company CREATURE TALK PRODUCTIONS, LLC
Insured Company CREATURE TALK PRODUCTIONS, LLC
Production Title NED TALKS

Location Manager Leigh Hale
Primary Phone Mobile - 818-618-0972
Secondary Phone Office - 323-802-1631

FILML.A. CLOSURES	Michael Gonzalez
LOS ANGELES CITY DEPARTMENT OF PUBLIC WORKS	Vanessa Martin
LOS ANGELES CITY POLICE DEPARTMENT	Irene Martinez

Parking
Base Camp
Location Type : Filming Location

Crew Parking
Location Type : Filming Location

Posting "No Parking" signs N/S OF DE LONGPRE, LA BREA AV- SYCAMORE AV, (EXCLUDING WEEKENDS).

Approximate Footage 301 - 600 **Log Number** 252375

Date(s) 8/30/2019 to 9/13/2019 **Time(s)** 00:00 to 00:00

Lane / Full Closure NORTH SIDE (ALL WESTBOUND TRAFFIC LANES AND CURBLANE) DIRECTIONAL CLOSURE OF DELONGPRE AV, SYCAMORE AV - LA BREA AV

Approximate Footage 301 - 600

Date(s) 9/5/2019 to 9/5/2019 **Time(s)** 06:00 to 22:00

NOT A PERMIT

Permit #F00155655

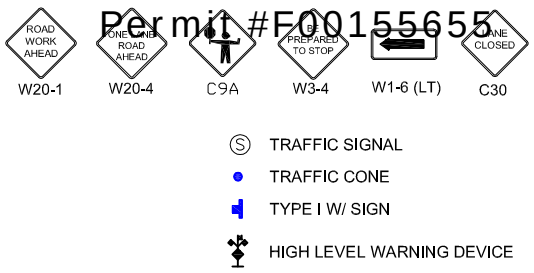

Ⓢ TRAFFIC SIGNAL

● TRAFFIC CONE

TYPE I W/ SIGN

HIGH LEVEL WARNING DEVICE

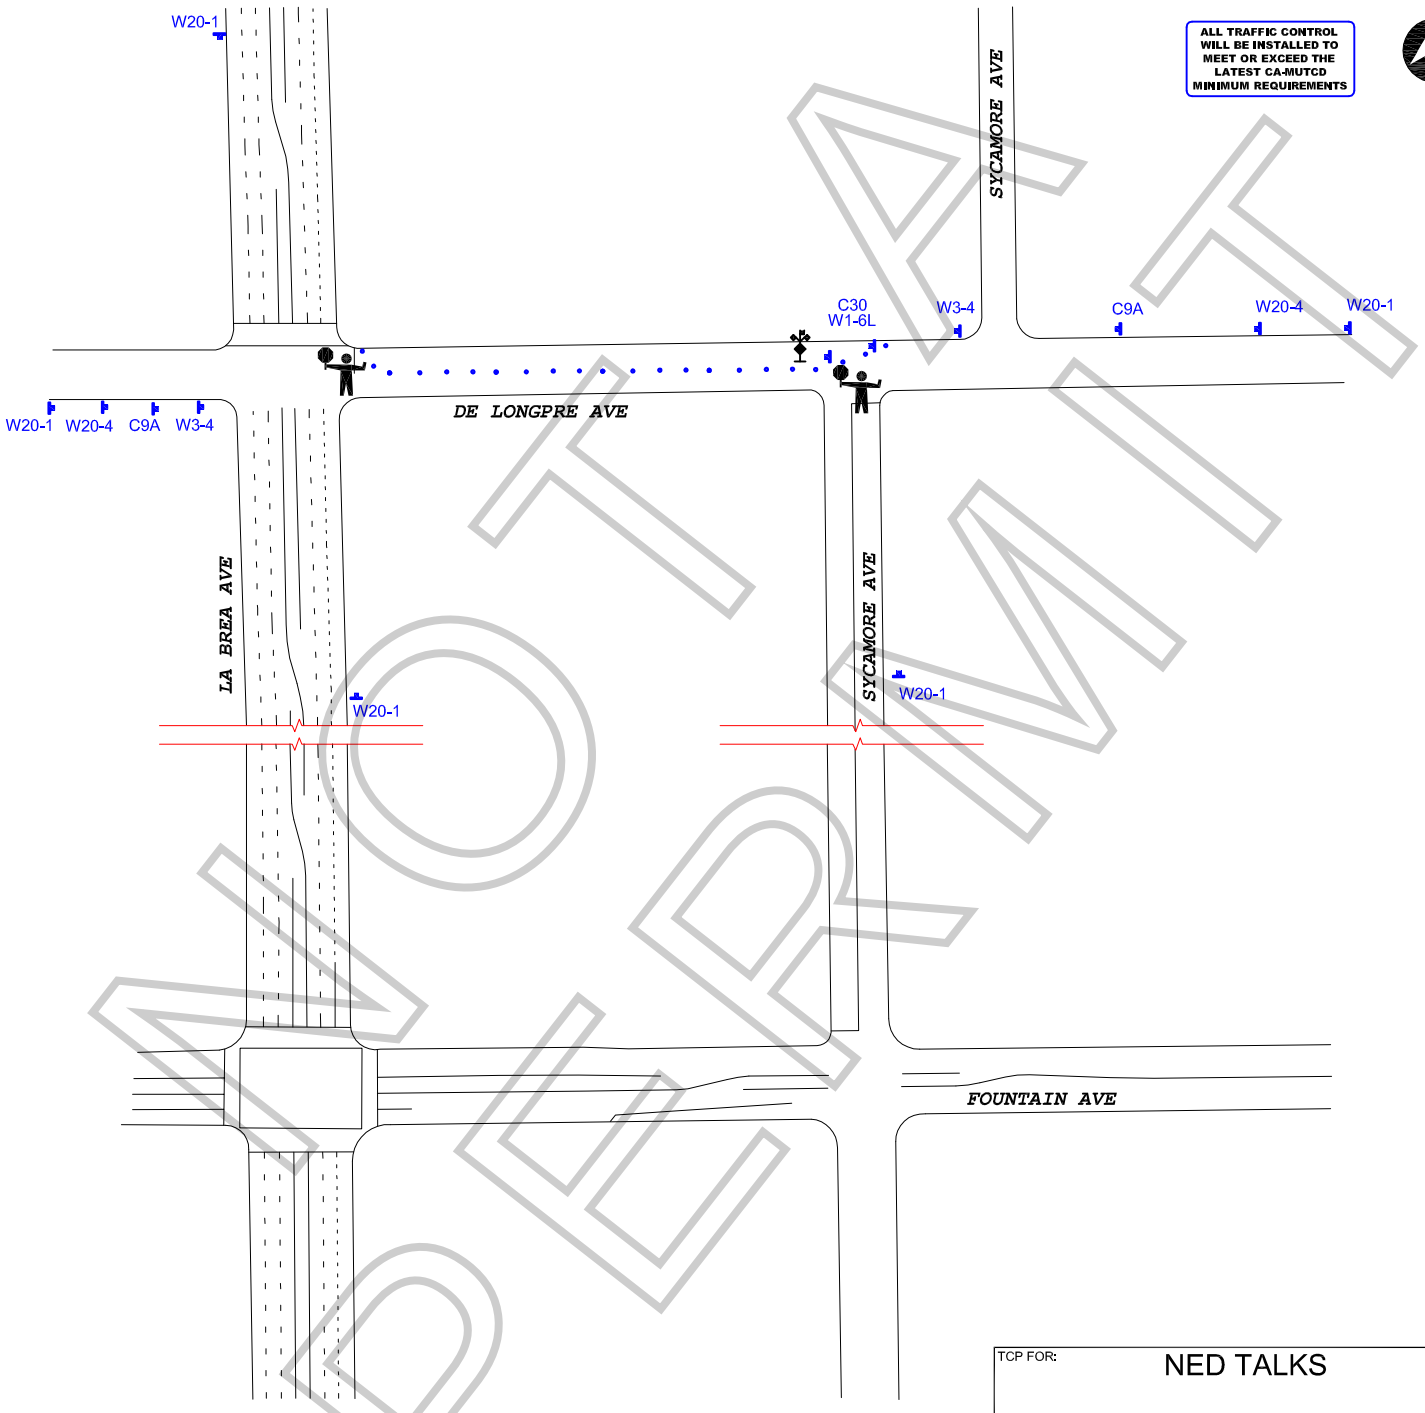

NOT A PERMIT

WORK ZONE TRAFFIC CONTROL PLAN
GENERAL NOTES

1. DATE/TIME: 9-5-19 FROM 06:00 HOURS TO 22:00 HOURS.

2. ALL SIGNING, STRIPING, AND TRAFFIC CONTROL DEVICES SHALL CONFORM TO THE (CURRENT) STATE OF CALIFORNIA DEPARTMENT OF TRANSPORTATION (CALTRANS) STANDARD PLANS AND STANDARD SPECIFICATIONS, CALIFORNIA MUTCD, AND ANY ADDENDUMS THERETO, AND AS SHOWN ON THESE PLANS, SYMBOLS AND ABBREVIATIONS USED ARE SHOWN ON CALTRANS STANDARD PLANS.
3. THERE WILL BE NO INTERFERENCE WITH TRAFFIC SIGNALS OR CROSSWALKS.
4. CONES WILL BE 28" MINIMUM HEIGHT AND HAVE REFLECTORIZED SLEEVES FOR NIGHT WORK.
5. POLICE WILL DIRECT TRAFFIC IF NECESSARY.

TCP FOR:	NED TALKS
LOCATION:	WEST BOUND CLOSURE W/ ITC OF DE LONGPRE AVE FROM SYCAMORE AVE TO LA BREA AVE LOS ANGELES, CALIFORNIA
CONTACT:	MICHAELA WRIGHT OFFICE# 619-749-6088
	JCL TRAFFIC SERVICES (213) 622-9775 C31-CA Lic # 805357
DATE / REVISIONS	8-27-19 / DATE CHANGE
DRAFTER:	MARIO MENJIVAR
SCALE:	N.T.S.
FILM LA:	CP

Appointment of Beautiful Day Permits
As Authorized Agent and Representative

I certify that I am a representative of CREATURE TALK PRODS. ("Principal") and am authorized to enter into binding contractual agreements on it behalf. I further certify that I am authorized by Principal to appoint other representatives and agents for Principal and to give such representatives and agents authority to enter into and bind Principal to agreements relating to the issuance of and compliance with location film (e.g. theatrical, television, commercial and other motion picture filming) and still photographic permits, including the permits themselves and any riders to such permits. Acting on behalf of Principal in my capacity as its authorized representative, I appoint Beautiful Day Permits and its employees and agents ("BDP") as Principal's authorized representatives and agents to apply for location film (e.g. theatrical, television, commercial and other motion picture filming) and still photographic permits on behalf of Principal through ("Film L.A., Inc.") for any city, county or other jurisdiction where Film L.A., Inc. operates; to negotiate, discuss, accept, modify, agree to and bind Principal to the terms and conditions of such permits (including all restrictions and/or community guidelines applicable to and such permit); and to execute such permits on behalf of Principal. Principal understands, acknowledges and agrees that it (and/or it insurer) remains responsible and liable for all obligations imposed by or incidental to any permit or rider issued to Principal signed by any employee or agent of (including any coordinator, runner of messenger used by) BDP. Principal further agrees to comply with the terms and conditions of any such permits and hereby appoints BDP as an authorized representative to facilitate compliance with such terms and conditions following issuance of any such permits and to enter into agreements for Principal with respect thereto. Any person, agency, entity, or organization (including Film L.A., Inc. and any city, county, or other jurisdiction where Film L.A., Inc operates) may rely upon this appointment and need not obtain further authorization for any act described herein. An original or faxed copy of this be revoked by Principal at any time in writing delivered to Film L.A., Inc., but in any case shall expire one (1) year from the date of execution set forth below.

I declare under penalty of perjury under the laws of the State of California that I am authorized to appoint BDP as agent for Principal, and based upon that authority I hereby appoint BDP as Principal's agent as set forth herein.

Dated: 9/27/19

CREATURE TALK PRODUCTIONS
Name of Principal

By: B. Hale
Representative's Signature

B. LEIGH HALE
Print Representative's Name

PRODUCTION SUPERVISOR
Representative's Title

1416 N. LABREA AVE.
LOS ANGELES, CA 90028
Principal's Address

323-802-1631
Principal's Telephone

Jordan & Michaela Wright

Beautiful Day Permits
Phone (619) 749-6088
Fax (619) 749 - 8870

NOT A PERMIT